


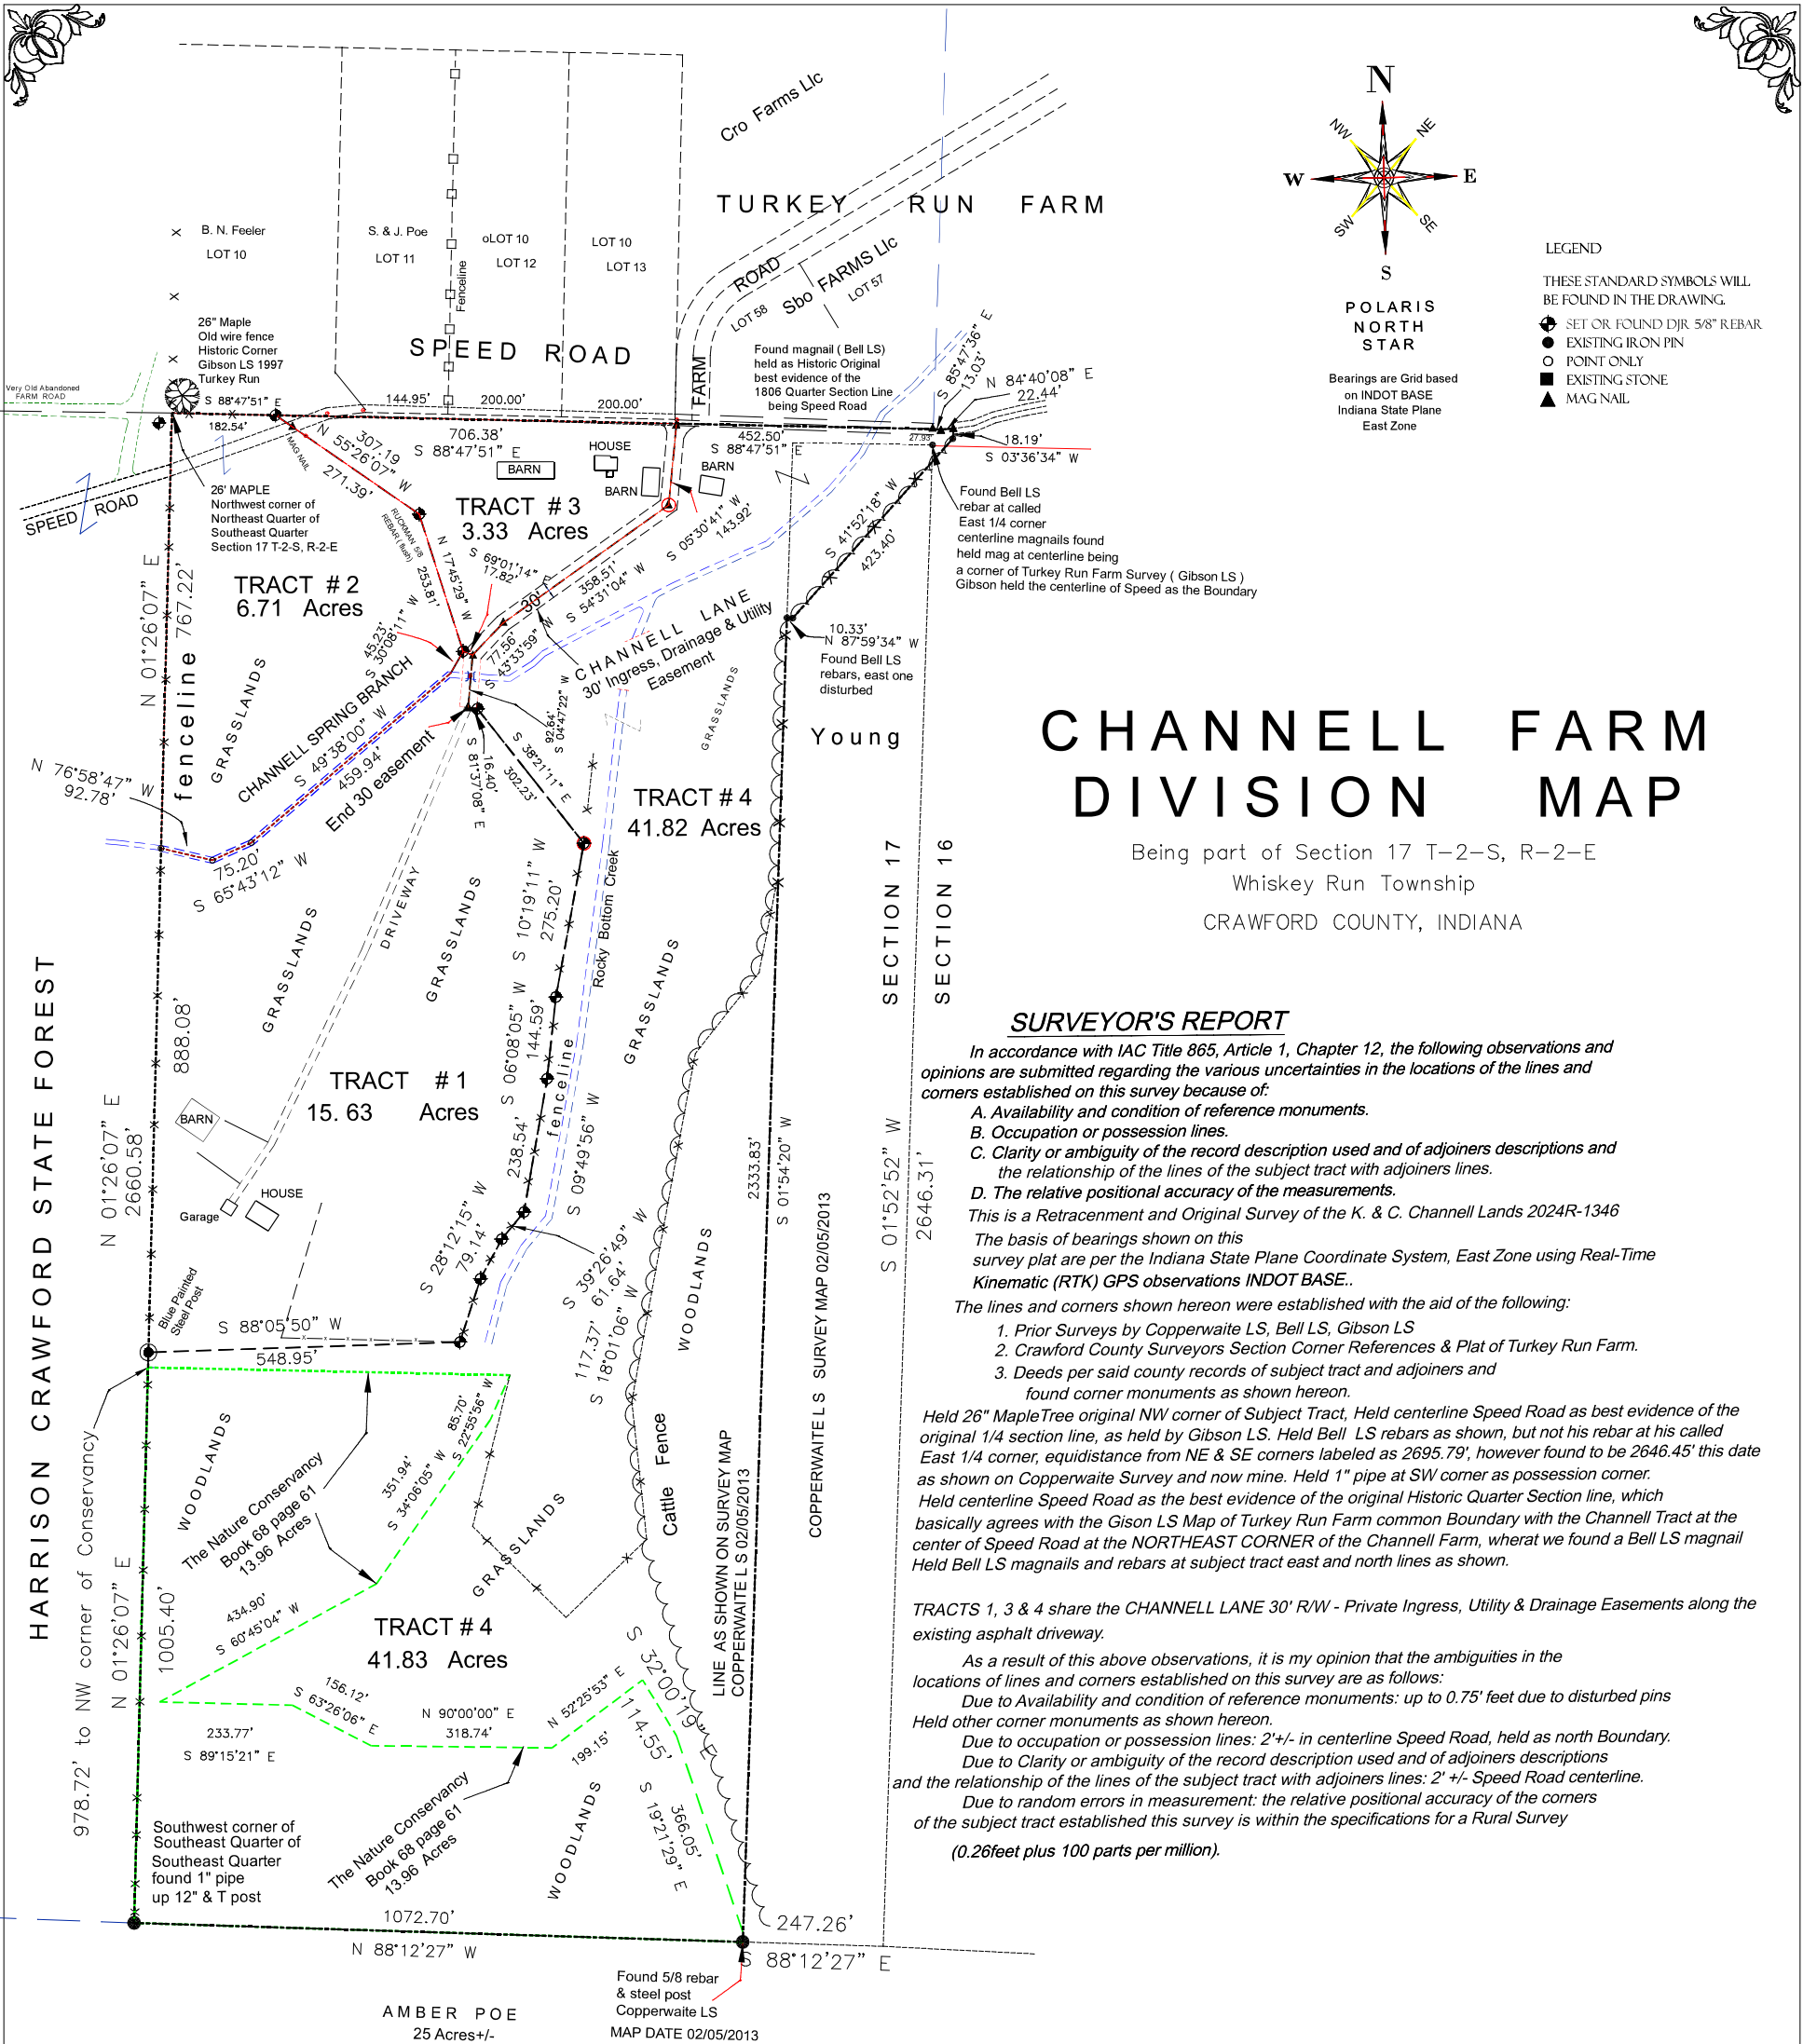

CERTIFICATE OF SURVEY

I, THE UNDERSIGNED, HEREBY CERTIFY THAT THIS SURVEY WAS PERFORMED WHOLLY UNDER MY DIRECTION AND TO THE BEST OF MY KNOWLEDGE AND BELIEF WAS EXECUTED ACCORDING TO THE REQUIREMENTS OF IAC 865 H2-1 THROUGH H2-26. I AFFIRM, UNDER THE PENALTIES OF PERJURY, THAT I HAVE TAKEN REASONABLE CARE TO REDACT EACH SOCIAL SECURITY NUMBER IN THIS DOCUMENT, UNLESS REQUIRED BY LAW, AND THIS DOCUMENT PREPARED BY:

COPYRIGHT © DAVID J. RUCKMAN080226

David J. Ruckman PLS # 80040393

DAVID J. RUCKMAN
LAND SURVEYOR
STATE OF INDIANA
LS-80040393

0 320 640

RUCKMAN LAND SURVEYORS
TITLE BOUNDARY LAND SURVEYORS
1001 STARWOOD VALLEY
Borden, Indiana 47106
(812)-951-9737

SCALE: 1" = 320' DATE: 08/02/26 DWN: DJR REV:

CHANNELL FARM
Being part of Section 17 T-2-S, R-2-E
CRAWFORD COUNTY, INDIANA